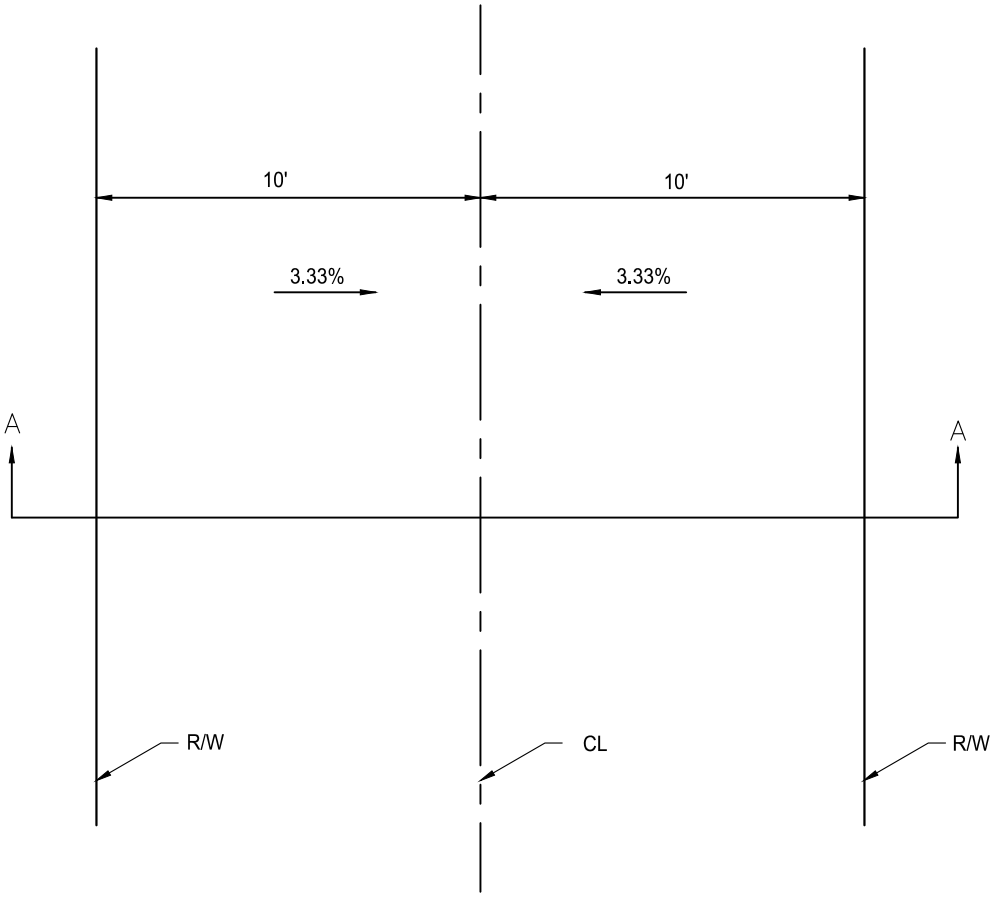

PLAN

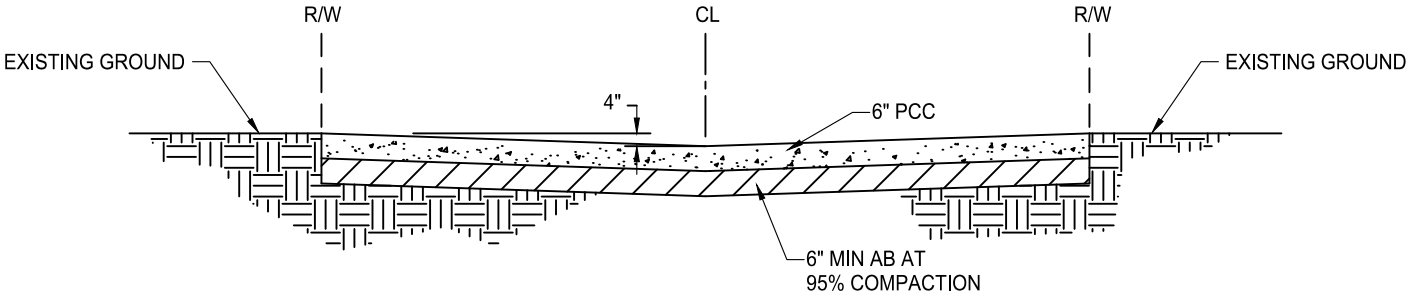

SECTION A–A

NOTES:

1. OTHER STRUCTURAL SECTIONS MAY BE USED WITH SPECIFIC APPROVAL OF THE DIRECTOR (SEE SECTION 4-6A)

DATE: 09/22/2017	NOT TO SCALE

REVISION	BY	APPROVED	DATE

CITY OF ELK GROVE - PUBLIC WORKS

20-FOOT STREET (PRIVATE ALLEY)

APPROVED BY:

CITY ENGINEER — DATE: 10/24/2018

DRAWING NUMBER

T - 9D