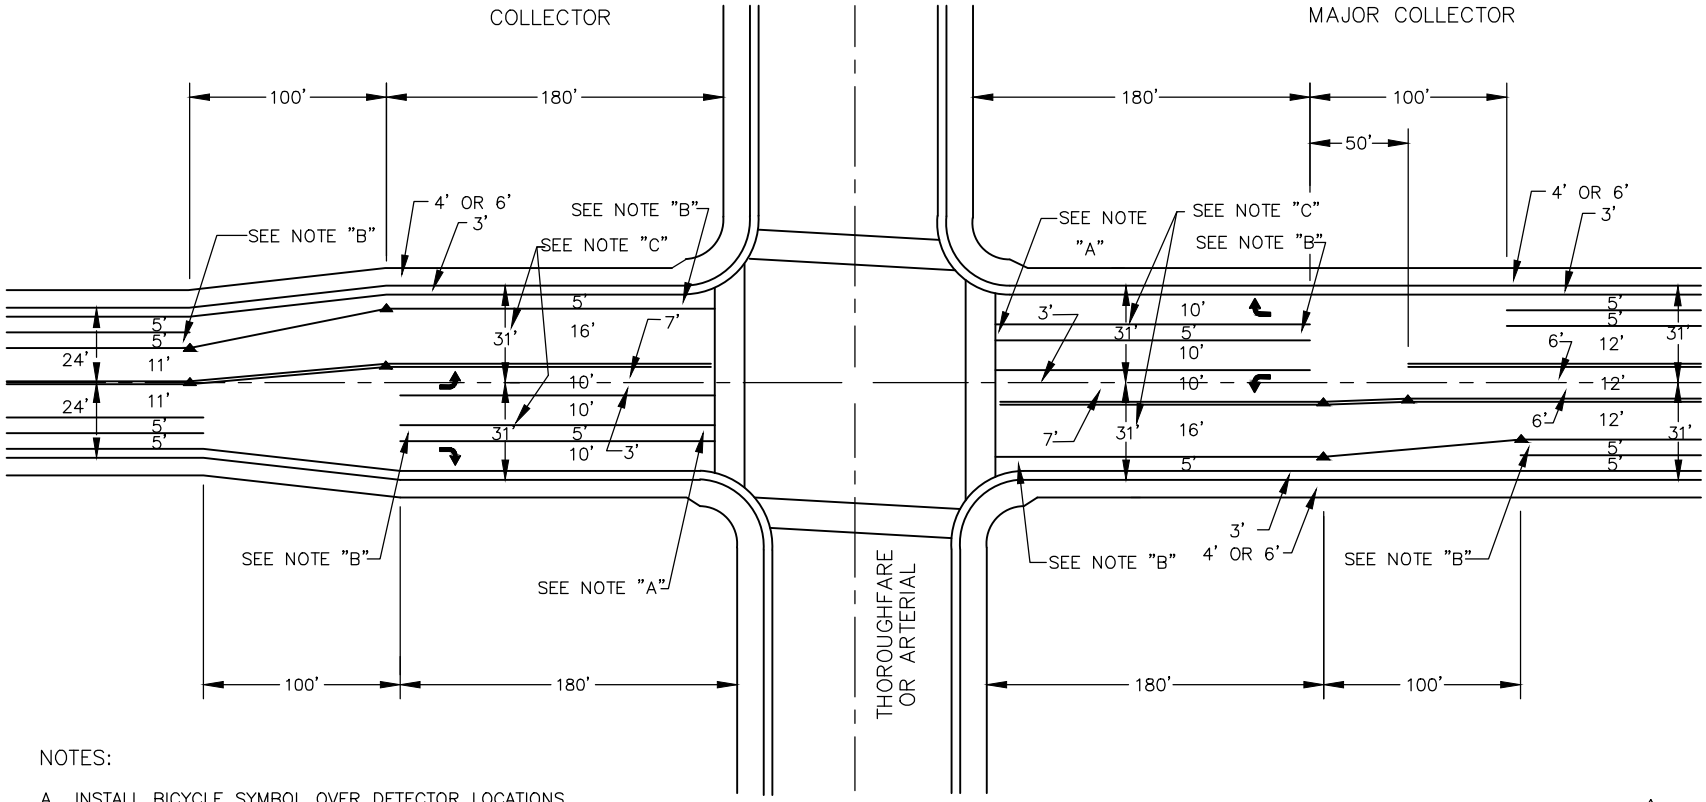

NOTES:

A. INSTALL BICYCLE SYMBOL OVER DETECTOR LOCATIONS.

B. INSTALL "BIKE", "LANE" AND " ⟹ " PAVEMENT LEGENDS AT THE FOLLOWING LOCATIONS:
- APPROXIMATELY 10' PAST CROSSWALKS.
- AT THE BEGINNING OF BICYCLE LANE ADJOINING RIGHT-TURN LANES.

C. FOR COLLECTORS WITH 6' SIDEWALKS, THE RIGHT-OF-WAY WIDTH IS 37'.

D. DIMENSIONS ARE TO CENTERLINE OF STRIPES.

E. SIDEWALK SHALL BE INCLUDED AS PART OF THE RIGHT-OF-WAY WHEN ADJACENT TO THE BACK OF CURB SUCH AS AT INTERSECTIONS AND DRIVEWAYS.

F. BIKE LANE MARKINGS SHALL BE IN ACCORDANCE WITH CaMUTCD, CALTRANS VERSION. 1

DATE: 09/22/2007		NOT TO SCALE	
REVISION	BY	APPROVED	DATE
1	RS	RM	12/19

CITY OF ELK GROVE - PUBLIC WORKS

TYPICAL STRIPING FOR COLLECTOR STREETS WITH BICYCLE LANES AT INTERSECTIONS WITH THOROUGHFARE OR ARTERIAL STREETS

APPROVED BY:

CITY ENGINEER — DATE 10/24/2018

DRAWING NUMBER

ST - 13