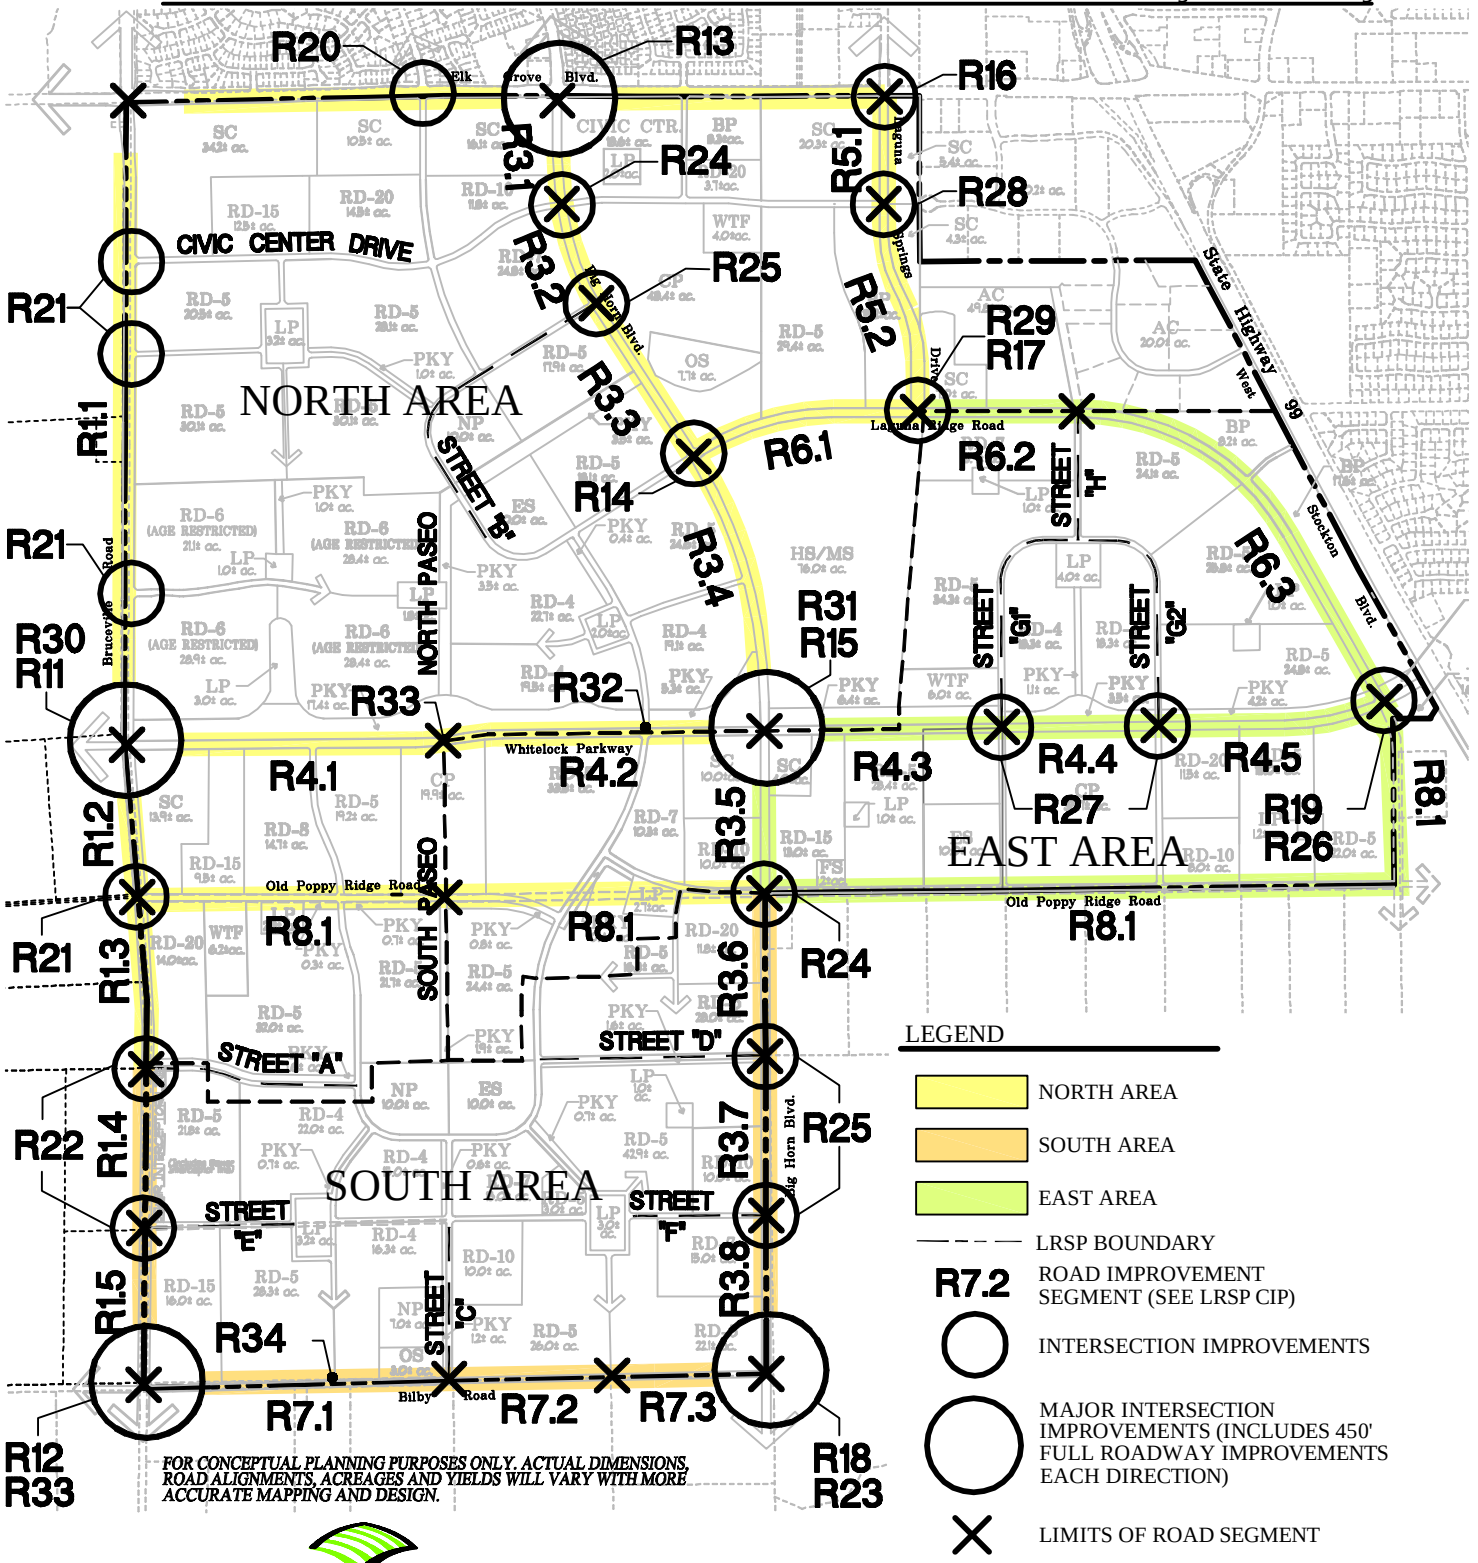

FOR CONCEPTUAL PLANNING PURPOSES ONLY. ACTUAL DIMENSIONS, ROAD ALIGNMENTS, ACREAGES AND YIELDS WILL VARY WITH MORE ACCURATE MAPPING AND DESIGN.

LEGEND

- NORTH AREA
- SOUTH AREA
- EAST AREA
- LRSP BOUNDARY
- R7.2 ROAD IMPROVEMENT SEGMENT (SEE LRSP CIP)
- INTERSECTION IMPROVEMENTS
- MAJOR INTERSECTION IMPROVEMENTS (INCLUDES 450' FULL ROADWAY IMPROVEMENTS EACH DIRECTION)
- LIMITS OF ROAD SEGMENT

WOOD RODGERS
ENGINEERING • MAPPING • PLANNING • SURVEYING
3301 C St, Bldg. 100-B Tel 916.341.7760
Sacramento, CA 95816 Fax 916.341.7767

NORTH

0 1600
800 2400

LAGUNA RIDGE SPECIFIC PLAN

CITY OF ELK GROVE, CALIFORNIA

Figure 8.10 - BACKBONE ROADWAYS

J:\Jobs\Laguna Ridge\Docs\Planning\Specific Plan\LRSP June 2004\City of Elk Grove\Exhibits\Chapter 8\Fig_8.10_Backbone_Roads.dwg 11/02/04 3:29pm diarson